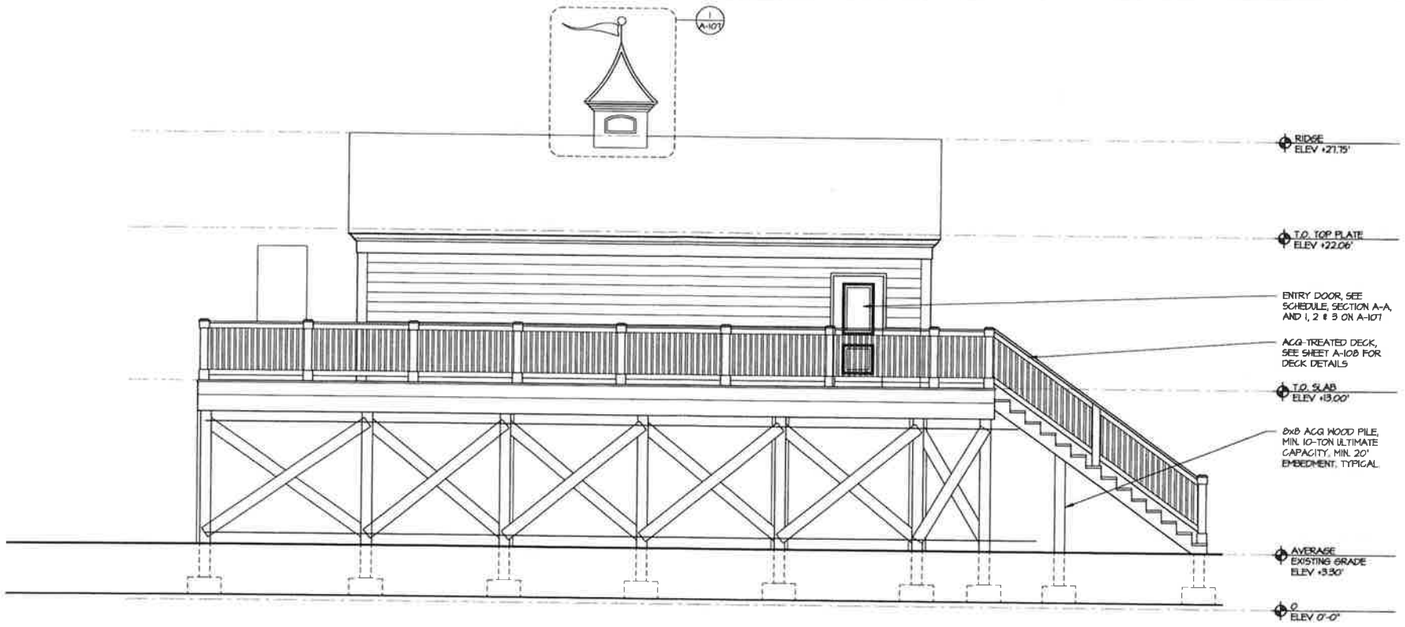

SOUTH ELEVATION
SCALE: 1/4" = 1'-0"

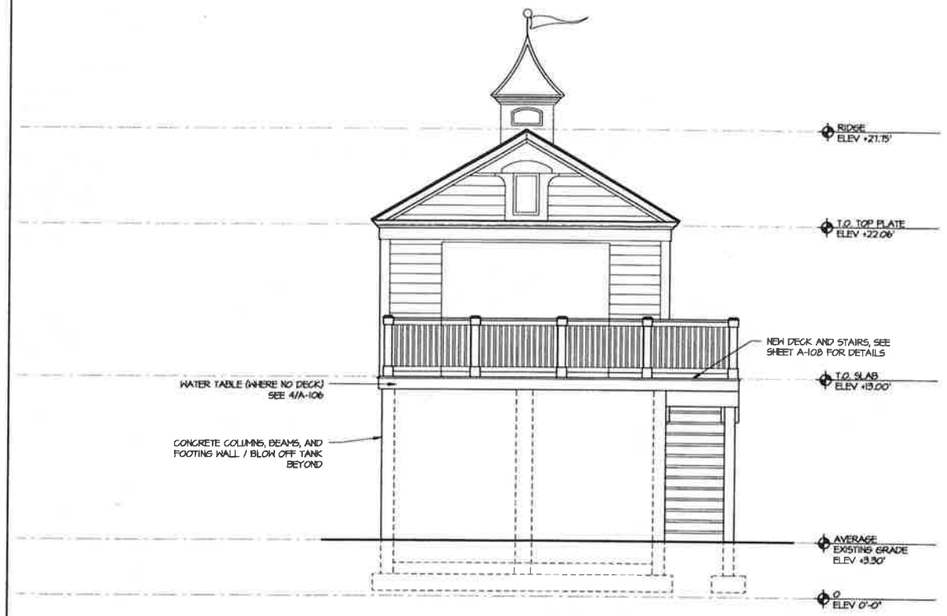

WEST ELEVATION
SCALE: 1/4" = 1'-0"

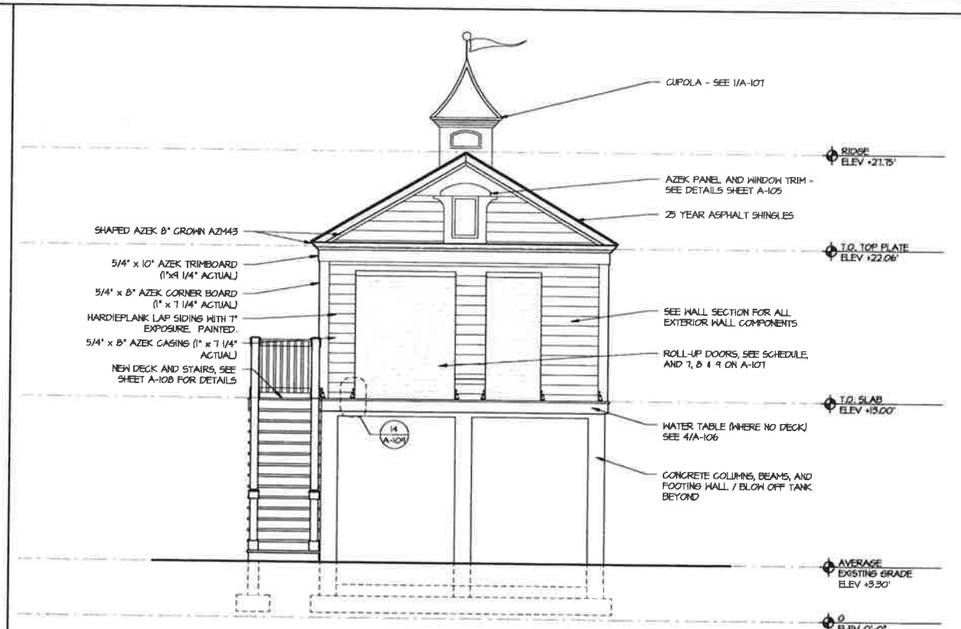

EAST ELEVATION
SCALE: 1/4" = 1'-0"

PROJECT ENGINEER
de Bruin
Civil Engineering & Construction Management
de Bruin Engineering, P.C.
11 Union Avenue Bellpage New York 11714
516.513.1313 516.579.2574 Fax

It is a violation of Section 7209 of the New York State Education Law for any person, unless he is acting under the direction of a licensed professional engineer, to alter any item on this drawing in any way. If the drawing is altered under the direction of a professional engineer, the altering engineer shall affix his seal to the drawing with the notation "altered by" followed by his signature, the date of alteration, and a specific description of the alteration.

NO.	REVISIONS	DATE

NO.	SUBMITTALS	DATE

PROJECT:
VILLAGE OF OCEAN BEACH CONSTRUCTION OF WELL STATION #5
503 BAYBERRY WALK
OCEAN BEACH, NY

DRAWING TITLE:
ELEVATIONS S, E, W

SCALE:
SCALE: AS SHOWN

DRAWN BY: RM
CHECKED BY: RC
FILE NO. -
PROJECT NO. 5991-50.2
DRAWING NO. A-104.00
DATE: 03/17/2017