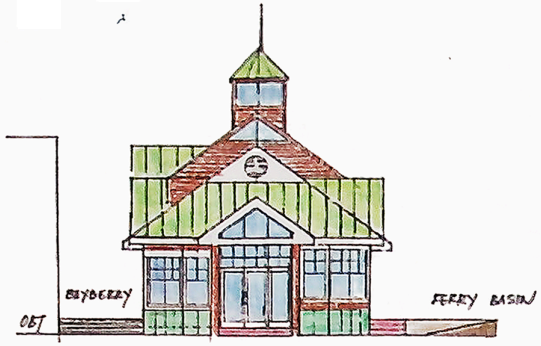

south

west

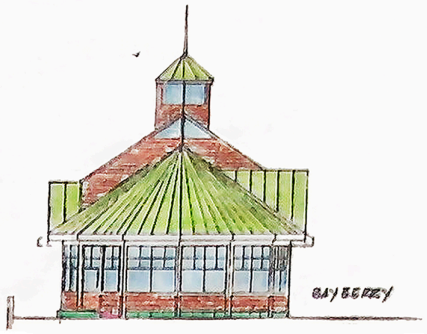

north

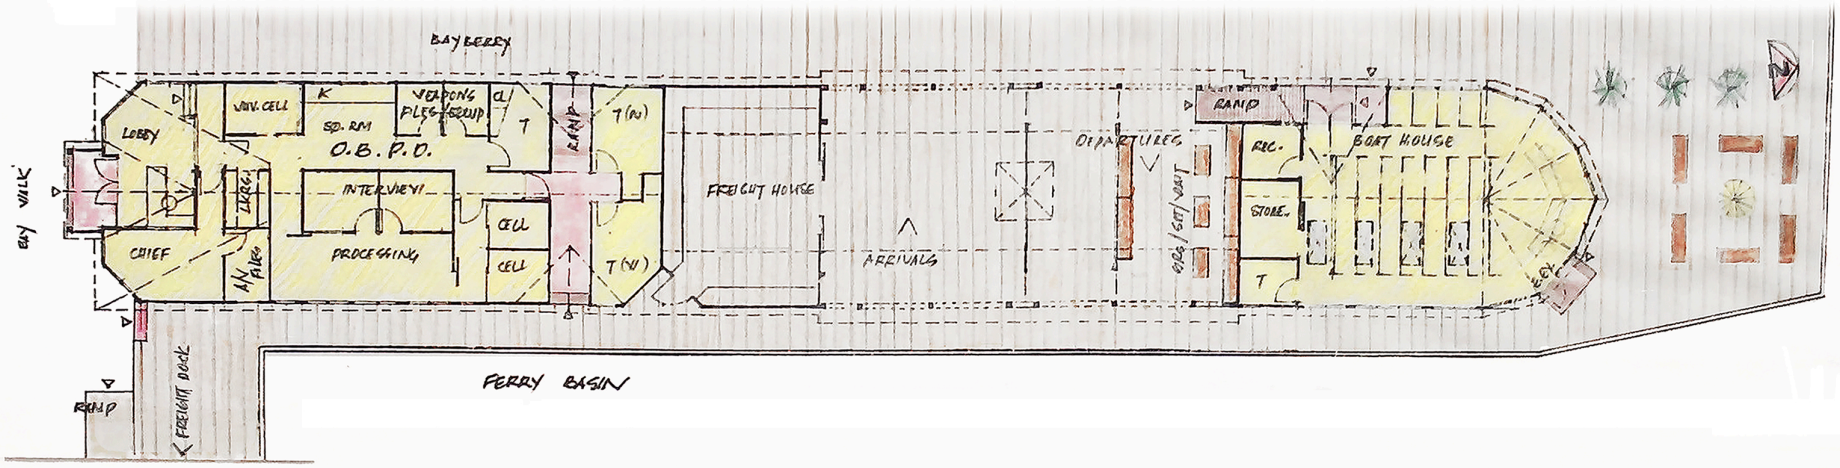

ocean beach ny • ferry terminal proposal design by joel silverberg 2011

FIRE ISLAND

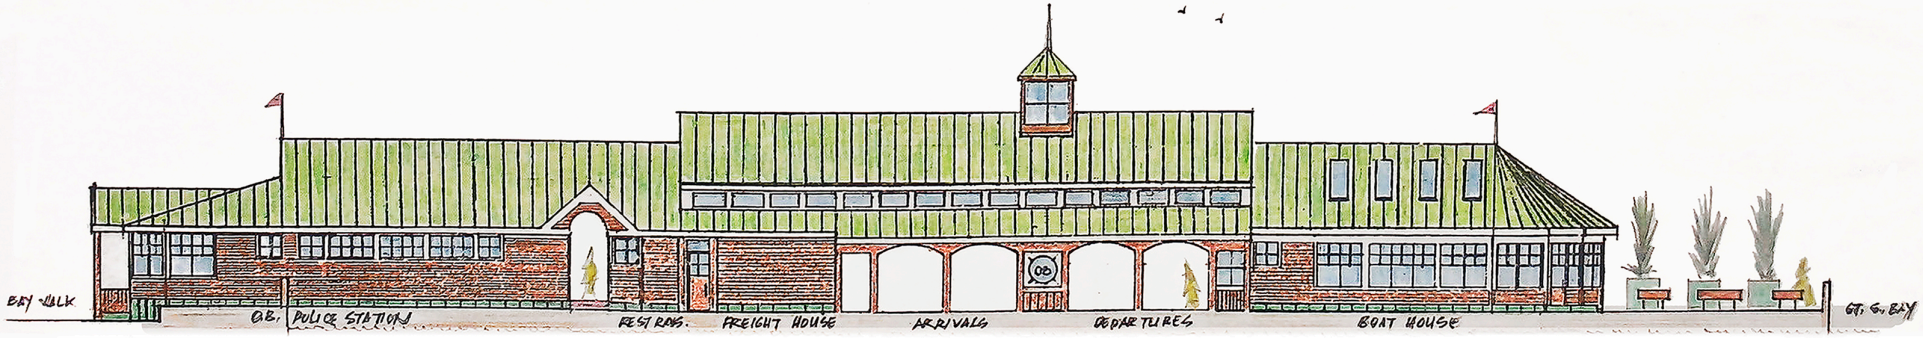

east